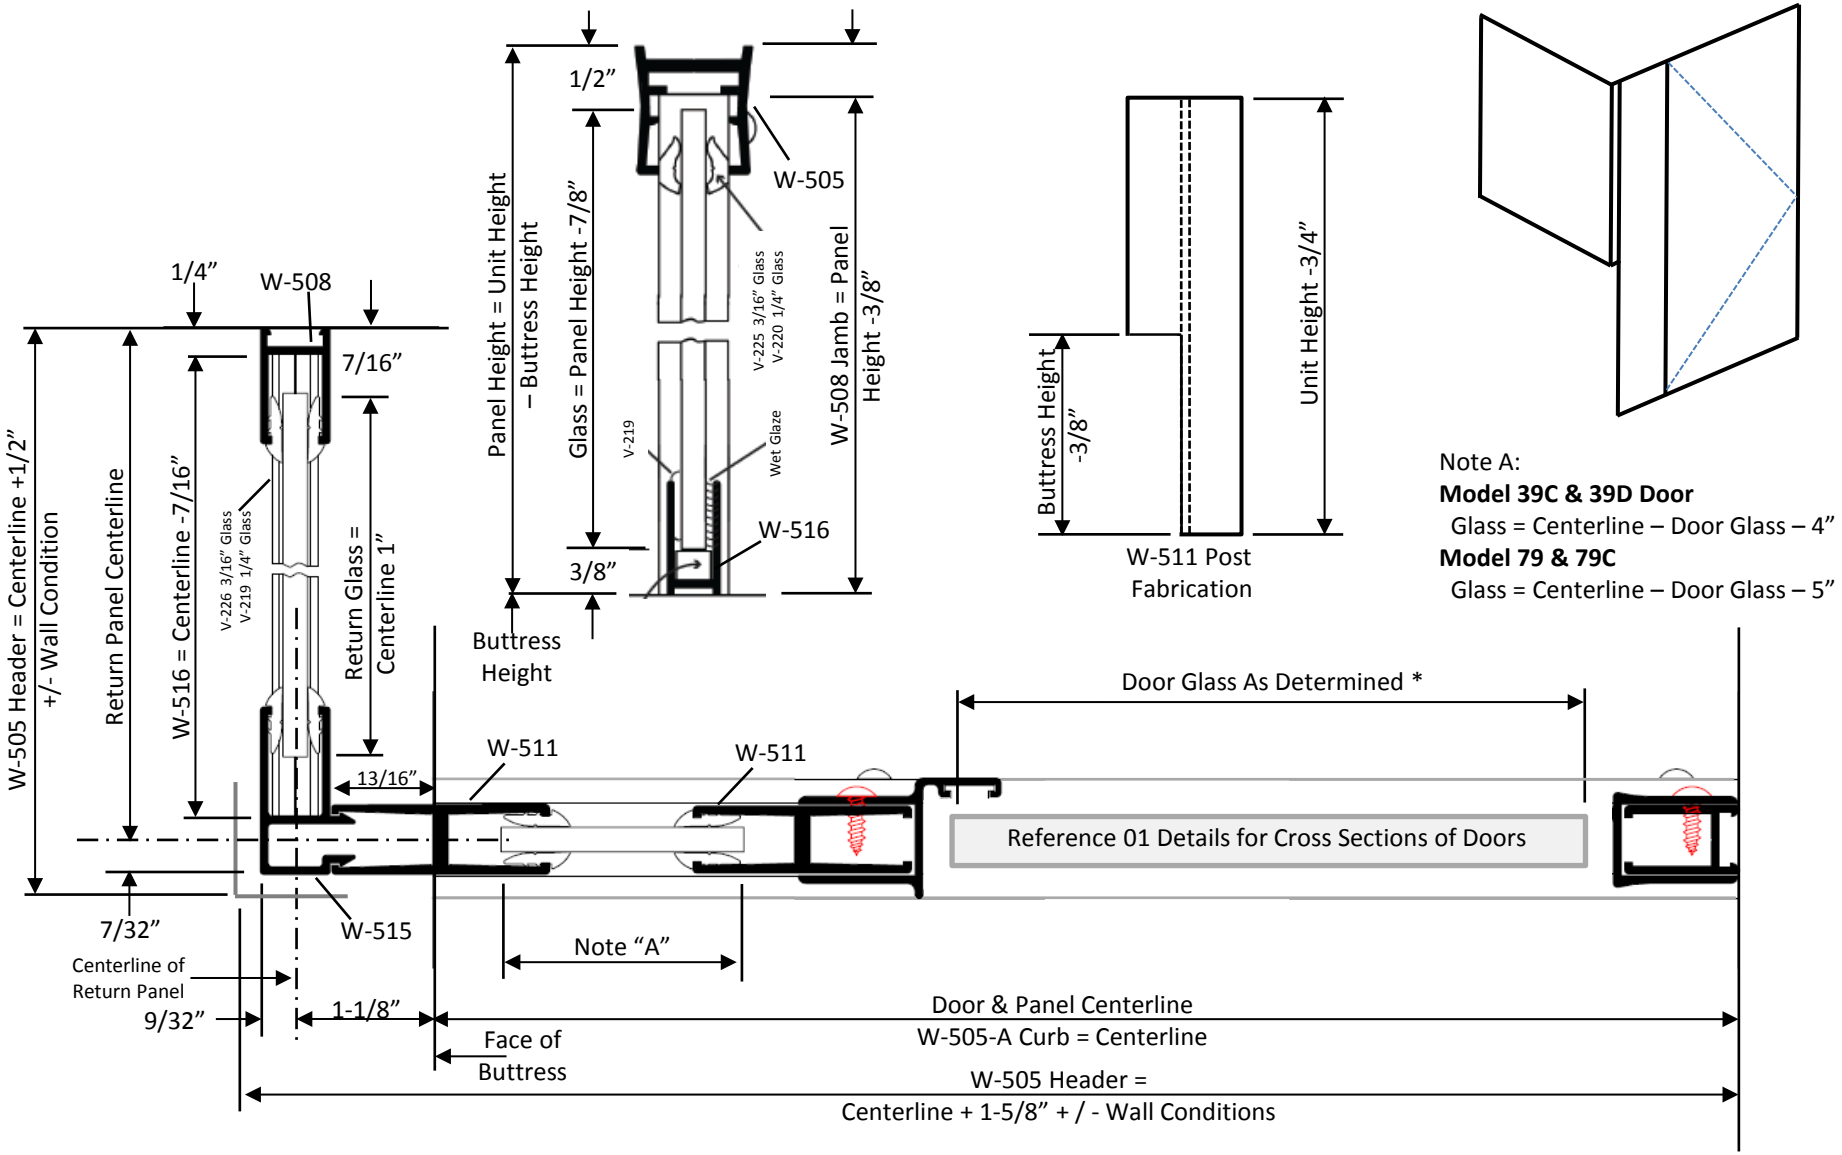

WaterFall bath enclosures

Door w/Side Lite & Return Panel on Buttress

Model 03B

With W515 Corner Post

Reference Page 50 For Stock Glass Available To Fit This Unit